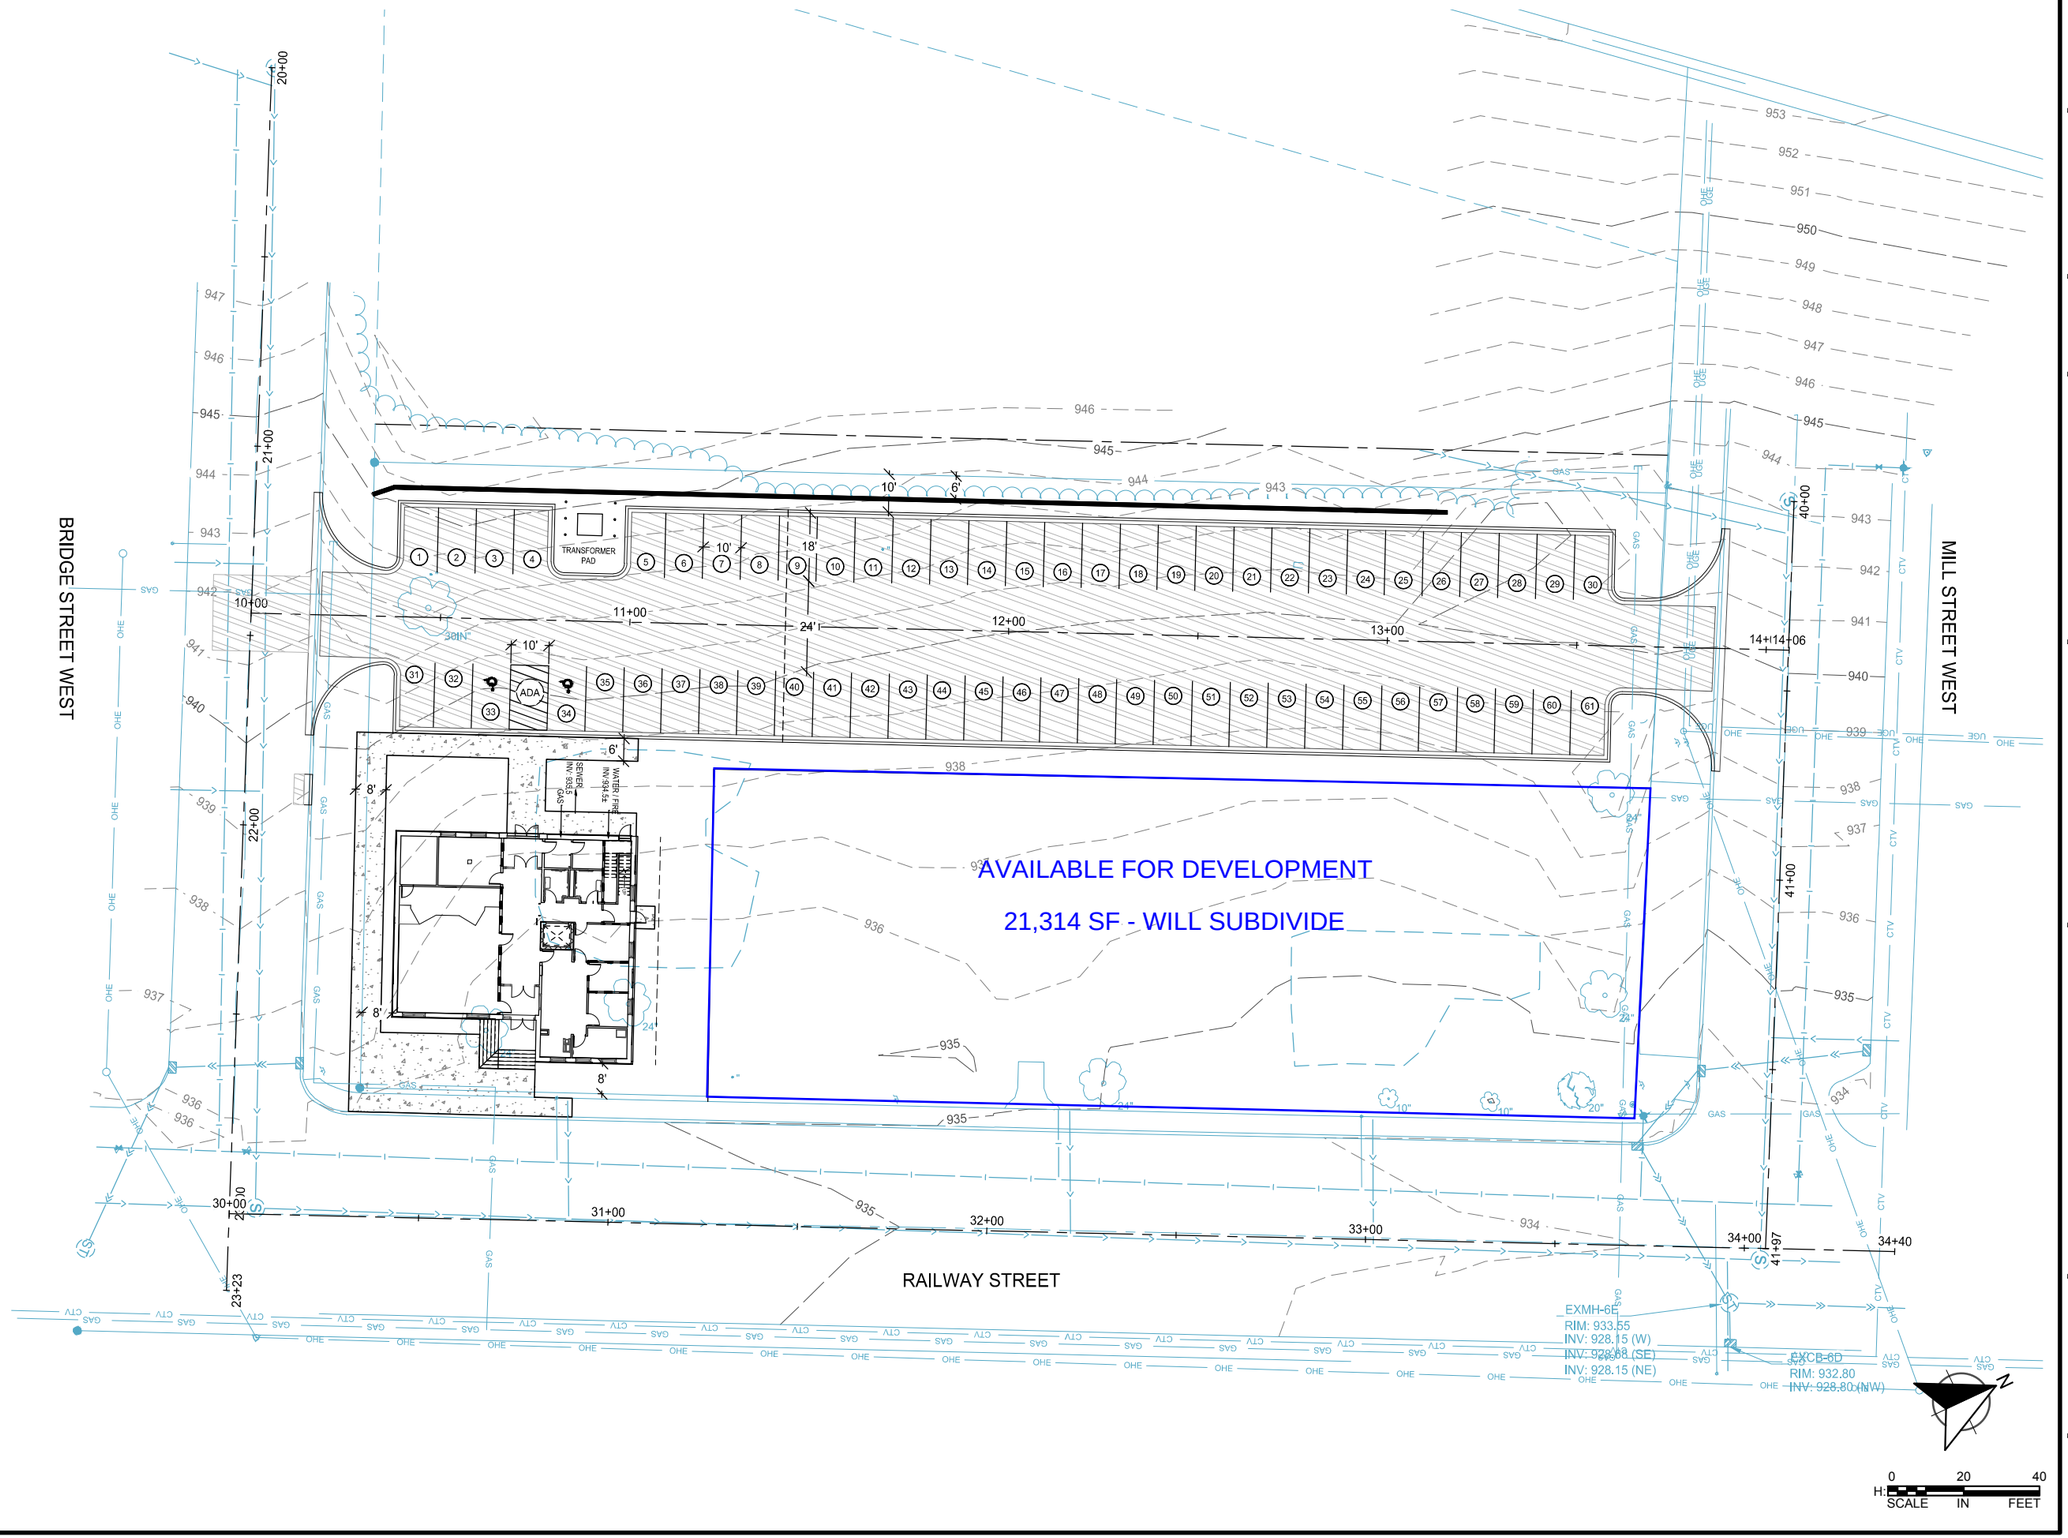

K:\02205-010\Cad\Proposed\02205-010-C-SITE-BASE - Copy.dwg 9/27/2019 2:41:40 PM

DUNDAS

wsb

WSB PROJECT NO.: 02205-010

SCALE:	DESIGN BY:
AS SHOWN	JMP
PLAN BY:	CHECK BY:
MPM	JMP

REVISIONS

NO.	DATE	DESCRIPTION

I HEREBY CERTIFY THAT THIS PLAN, SPECIFICATION, OR REPORT WAS PREPARED BY ME OR UNDER MY DIRECT SUPERVISION AND THAT I AM A DULY LICENSED PROFESSIONAL ENGINEER UNDER THE LAWS OF THE STATE OF MINNESOTA.

JOHN M. POWELL LIC. NO. 20834

DATE: 08/28/19

CITY HALL SITE AND UTILITY IMPROVEMENTS

CITY OF DUNDAS

AREA PLAN

SHEET

OF